

ELEVATION & SECTION GENERAL NOTES

1. REFER TO TYPES & SCHEDULES FOR ALL EXTERIOR OPENINGS.
2. PROVIDE ALL LOUVER OPENINGS AS REQUIRED. COORDINATE WITH MECHANICAL CONTRACTOR AND ARCHITECT FOR ANY FINAL SIZE / LOCATION MODIFICATIONS.
3. ARCHITECTURAL ELEVATION 0'-0" EQUALS CIVIL DATUM 66'-0".
4. CIVIL AND LANDSCAPING SCOPE SHOWN ARE FOR COORDINATION ONLY. TYPICALLY THIS SCOPE IS SHOWN AS DASHED LINES AND IS APPROXIMATE IN NATURE. REFER TO CIVIL AND LANDSCAPE DRAWINGS FOR PRECISE SCOPE.

ELEVATION & SECTION GRAPHIC LEGEND

	CAST-IN-PLACE CONCRETE		PRECAST CONCRETE - "LIMESTONE" FINISH
	CMU (RUNNING)		PRECAST CONCRETE - "EXPOSED AGGREGATE" FINISH
	BRICK, OR PRECAST WITH "BRICK INLAY" (RUNNING)		STANDING SEAM ROOF
	HORIZONTAL PANEL REVEAL		FULL-DEPTH PANEL JOINT

ELEVATION & SECTION KEYED NOTES



- E1 PRECAST WALL PANEL WITH BRICK INLAY
E2 PRECAST WALL PANEL WITH "LIMESTONE" FINISH
E3 PRECAST WALL PANEL WITH "EXPOSED AGGREGATE" FINISH
E4 INTEGRAL PRECAST CORNICE
E5 INTEGRAL PRECAST SILL
E6 INTEGRAL PRECAST LINTEL
E7 PRECAST PANEL JOINT PER TYPICAL DETAILS, TYP.
E8 PRECAST PANEL REVEAL AT 2'-0" O.C. WHERE INDICATED, PER TYPICAL DETAILS, TYP.
E9 WALL-MOUNTED LOUVER
E10 -
E11 PRECAST COLUMN PER TYP. DETAILS.
E12 GFRP FASCIA
E13 GFRP FASCIA TRIM BOARD, RETURN HORIZONTALLY AT BASE OF FASCIA AS INDICATED.
E14 APPLIED METAL MEDALLION ON STANDOFF BRACKETS.
E15 APPLIED DIMENSIONAL METAL SIGNAGE ON STANDOFF BRACKETS.
E16 SEAMED METAL ROOFING
E17 SITE WALLS, SITE STAIRS, SITE RAMP, SITE GUARDRAILS AND LANDSCAPING PER CIVIL, STRUCTURAL & LANDSCAPE DWGS.
E18 BUILDING MOUNTED LIGHTING PER ELECTRICAL, CENTER OVER DOOR, AND BETWEEN REVEALS, TYP.
E19 BREAK METAL WRAP ABOVE CURTAIN WALL
E20 CAST IN PLACE CONCRETE STEIN WALL AT BASE OF CURTAIN WALL
E21 BREAK METAL WRAP TO MATCH CURTAIN WALL AT HSS
E22 KNOX BOX LOCATION
E23 AUTOMATIC DOOR OPENER(S) PER ELECTRICAL DWGS
E24 DOOR CARD READER PER ELECTRICAL DWGS

PROFESSIONAL STAMPS


FOR REVIEW ONLY
NOT FOR PERMIT OR
CONSTRUCTION

SHEET INFORMATION

Name	Scale
2026-01-23	As indicated
Project Status	PROGRESS CD
Drawn By	Author
Checked By	Checker
Drawing Title	OVERALL EXTERIOR BUILDING ELEVATIONS
Sheet Number	

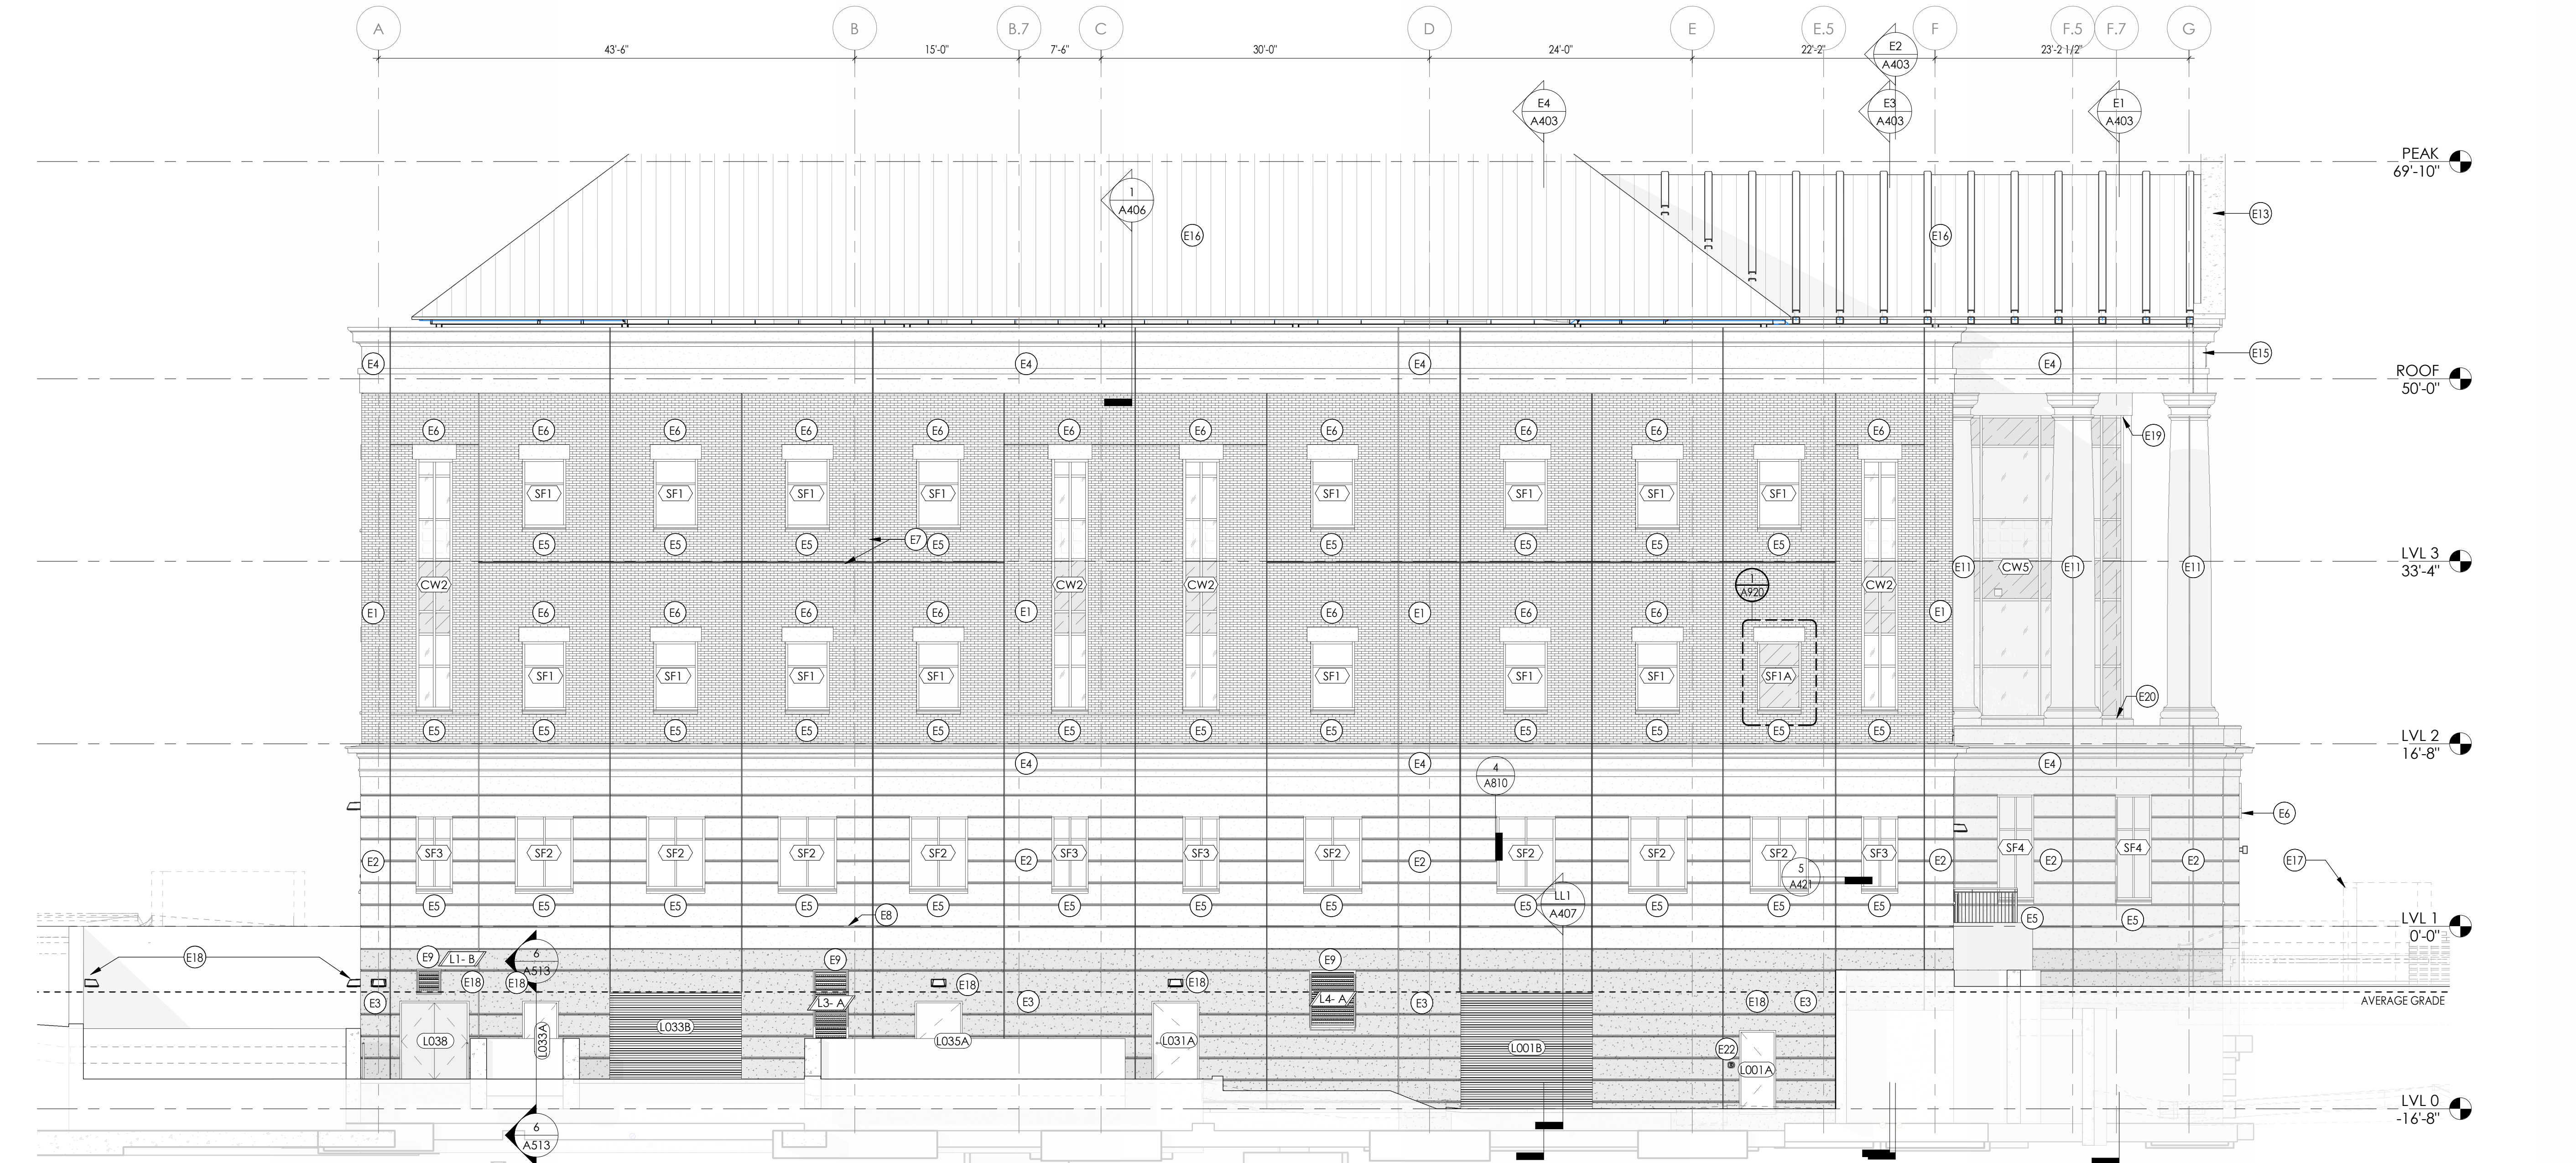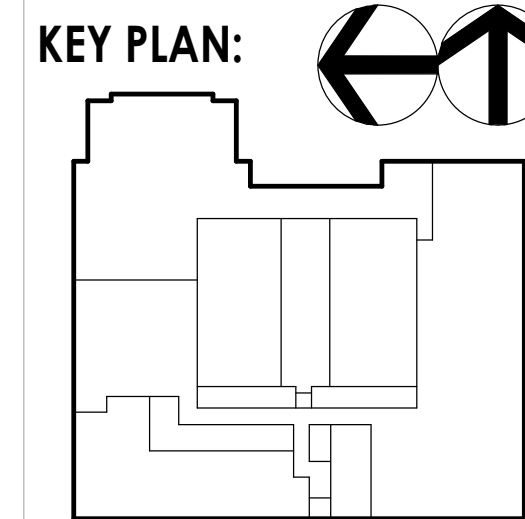

1 ELEVATION - EAST
A301 1/8" = 1'-0"

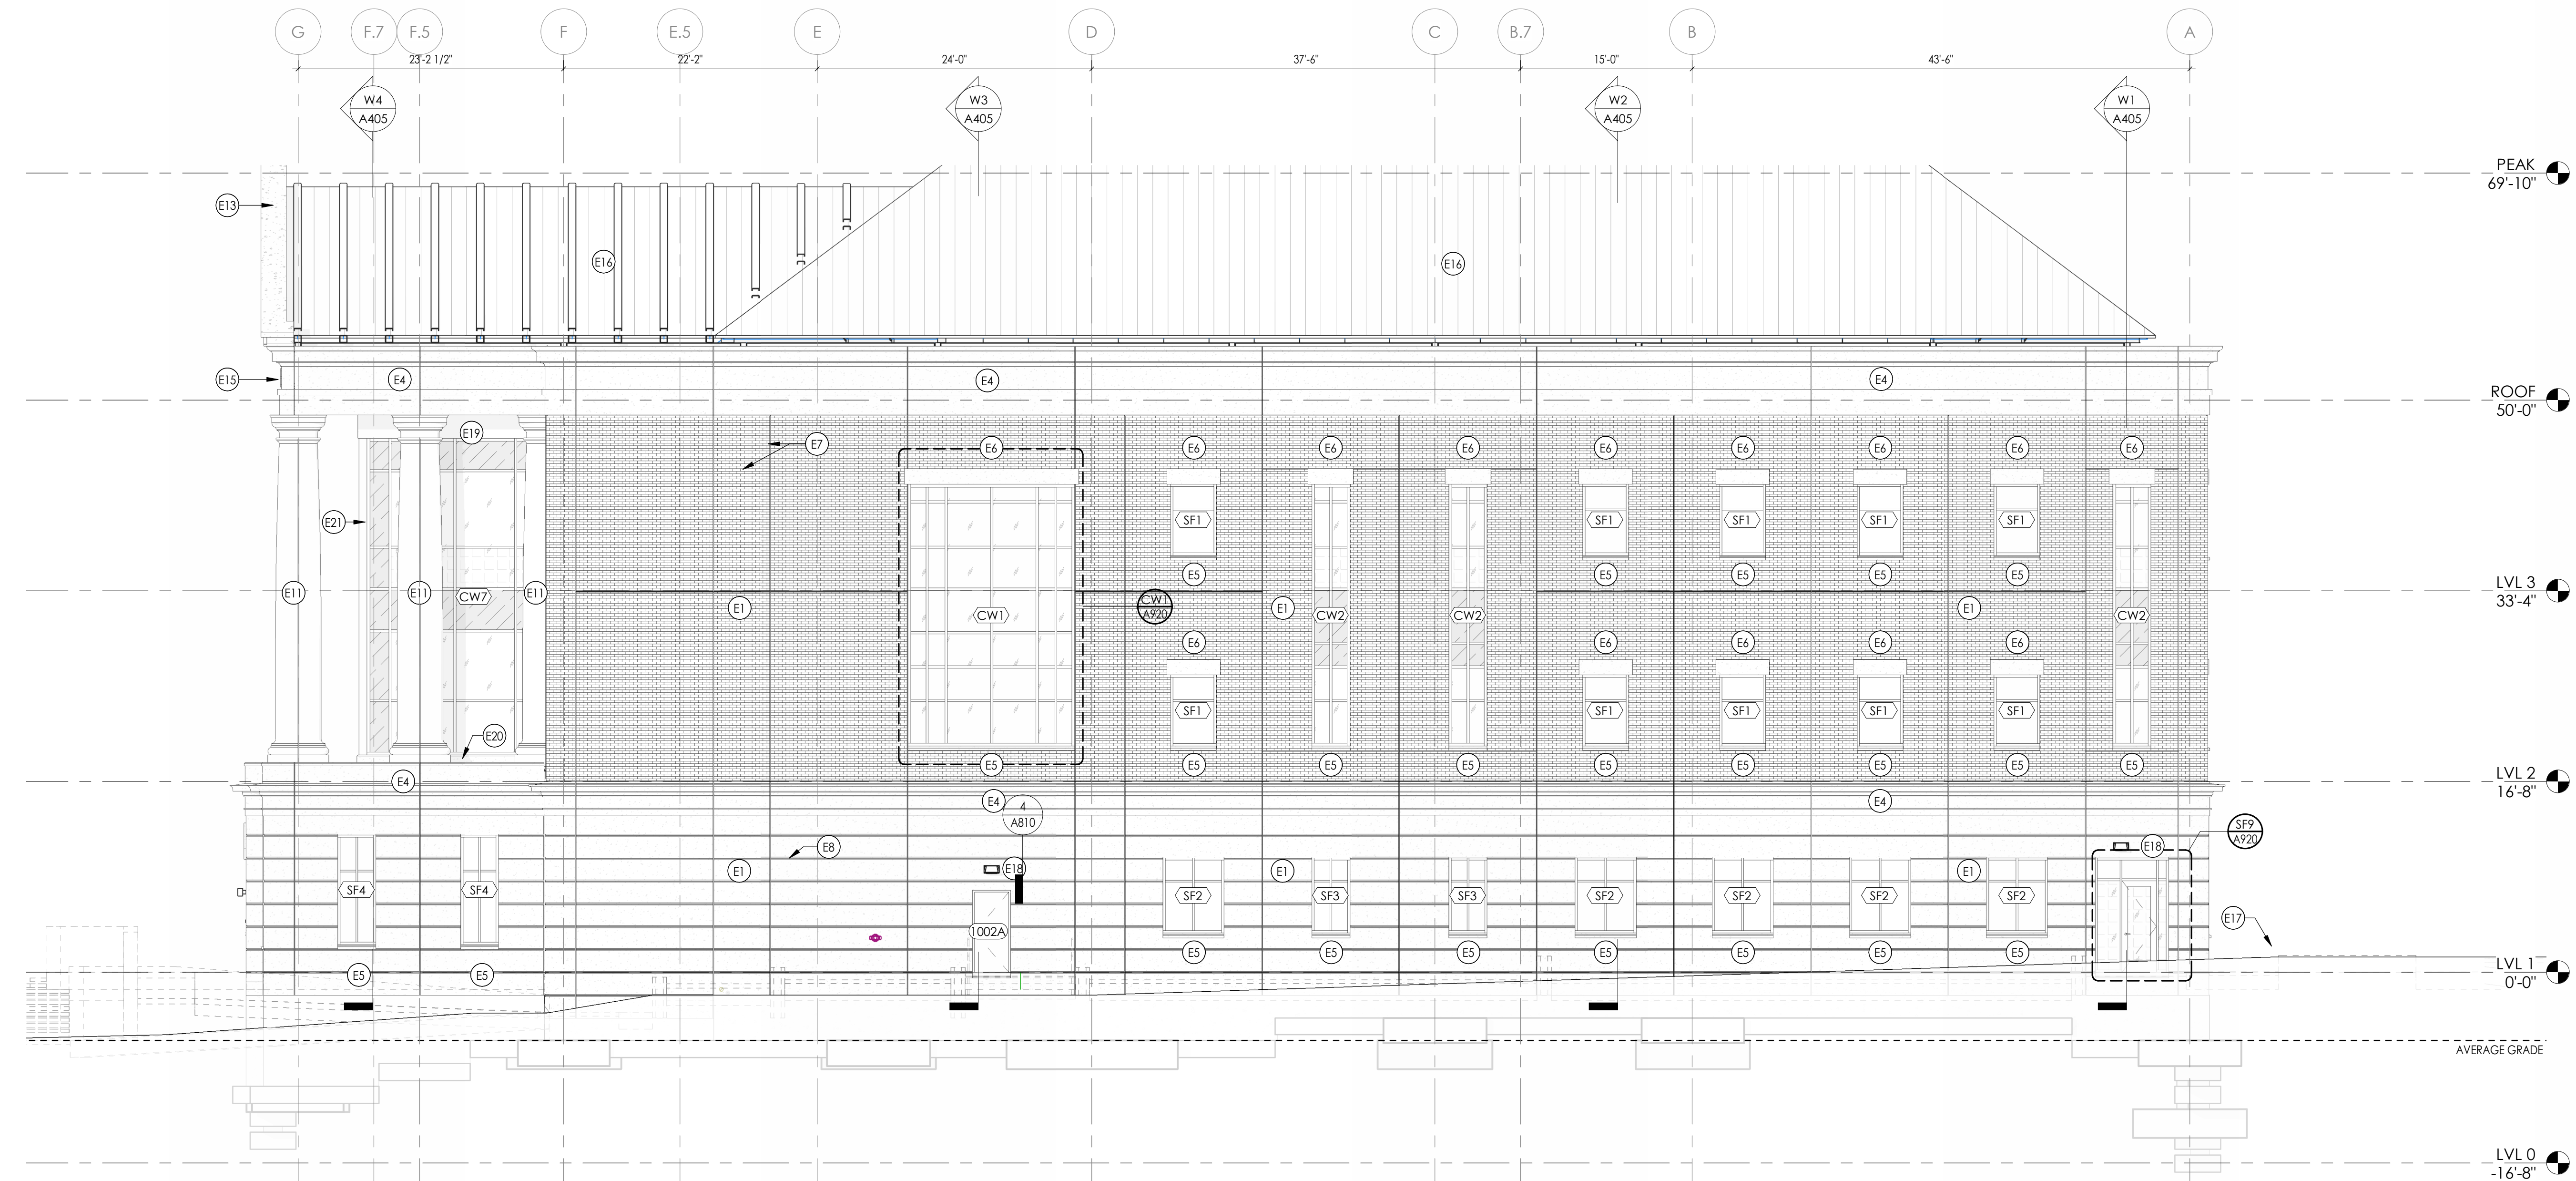

2 ELEVATION - WEST
A301 1/8" = 1'-0"



CPL | Architecture Engineering Planning
101 Shockoe Slip 3rd Floor
Richmond, VA 23219
CPLteam.com

CPL Engineers and Architects, P.C.



SSOE Group
1501 Main St STE 730
Columbia, SC 29201



Gilbane Building Company
3435 W Leigh St
Richmond, VA 23230

PROJECT INFORMATION

Project Number
R25.17314.00

Client Name
GILBANE BUILDING COMPANY

Project Name
CITY OF PETERSBURG

COURTHOUSE

Project Address
Petersburg, VA

ELEVATION & SECTION GENERAL NOTES

1. REFER TO TYPES & SCHEDULES FOR ALL EXTERIOR OPENINGS.
2. PROVIDE ALL LOUVER OPENINGS AS REQUIRED. COORDINATE WITH MECHANICAL CONTRACTOR AND ARCHITECT FOR ANY FINAL SIZE / LOCATION MODIFICATIONS.
3. ARCHITECTURAL ELEVATION 0'-0" EQUALS CIVIL DATUM 66'-0".
4. CIVIL AND LANDSCAPING SCOPE SHOWN ARE FOR COORDINATION ONLY. TYPICALLY THIS SCOPE IS SHOWN AS DASHED LINES AND IS APPROXIMATE IN NATURE. REFER TO CIVIL AND LANDSCAPE DRAWINGS FOR PRECISE SCOPE.

ELEVATION & SECTION GRAPHIC LEGEND

	CAST-IN-PLACE CONCRETE		PRECAST CONCRETE - "LIMESTONE" FINISH
	CMU (RUNNING)		PRECAST CONCRETE - "EXPOSED AGGREGATE" FINISH
	BRICK, OR PRECAST WITH "BRICK INLAY" (RUNNING)		STANDING SEAM ROOF
	HORIZONTAL PANEL REVEAL		FULL-DEPTH PANEL JOINT

ELEVATION & SECTION KEYED NOTES


- E1 PRECAST WALL PANEL WITH BRICK INLAY
E2 PRECAST WALL PANEL WITH "LIMESTONE" FINISH
E3 PRECAST WALL PANEL WITH "EXPOSED AGGREGATE" FINISH
E4 INTEGRAL PRECAST CORNICE
E5 INTEGRAL PRECAST SILL
E6 INTEGRAL PRECAST LINTEL
E7 PRECAST PANEL JOINT PER TYPICAL DETAILS, TYP.
E8 PRECAST PANEL REVEAL AT 2'-0" O.C. WHERE INDICATED, PER TYPICAL DETAILS, TYP.
E9 WALL-MOUNTED LOUVER
E10 -
E11 PRECAST COLUMN PER TYP. DETAILS.
E12 GFRP FASCIA
E13 GFRP FASCIA TRIM BOARD, RETURN HORIZONTALLY AT BASE OF FASCIA AS INDICATED.
E14 APPLIED METAL MEDALLION ON STANDOFF BRACKETS.
E15 APPLIED DIMENSIONAL METAL SIGNAGE ON STANDOFF BRACKETS.
E16 SEAMED METAL ROOFING
E17 SITE WALLS, SITE STAIRS, SITE RAMP, SITE GUARDRAILS AND LANDSCAPING PER CIVIL, STRUCTURAL & LANDSCAPE DWGS.
E18 BUILDING MOUNTED LIGHTING PER ELECTRICAL, CENTER OVER DOOR, AND BETWEEN REVEALS, TYP.
E19 BREAK METAL WRAP ABOVE CURTAIN WALL
E20 CAST IN PLACE CONCRETE STEIN WALL AT BASE OF CURTAIN WALL
E21 BREAK METAL WRAP TO MATCH CURTAIN WALL AT HSS
E22 KNOX BOX LOCATION
E23 AUTOMATIC DOOR OPENER(S) PER ELECTRICAL DWGS
E24 DOOR CARD READER PER ELECTRICAL DWGS

PROJECT ISSUE & REVISION SCHEDULE


#	Date	Description
A	2025-11-07	DESIGN DEVELOPMENT
B	2025-12-19	PROGRESS CD

4 EXT ELEV - NORTH FACADE EAST FLANKING ELEV
1/8" = 1'-0"


5 EXT ELEV - NORTH FACADE WEST FLANKING ELEV
1/8" = 1'-0"

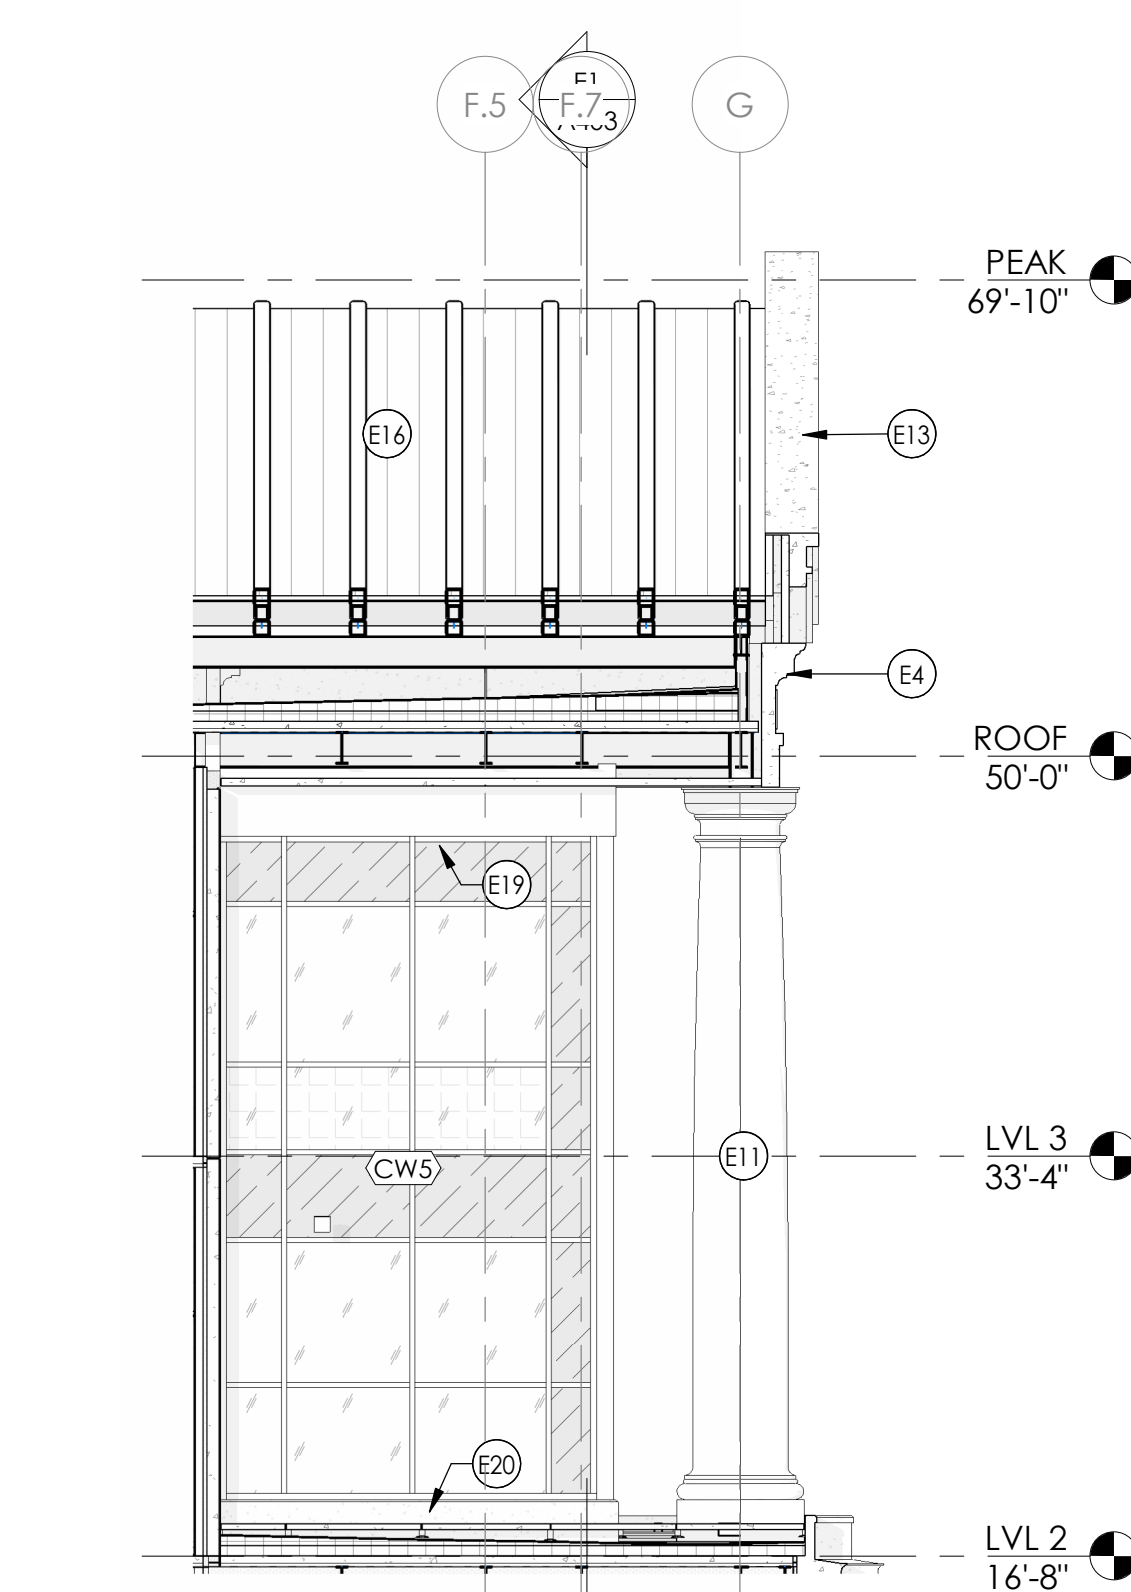


3 EXT ELEV - BEHIND COLUMNS EAST
1/8" = 1'-0"

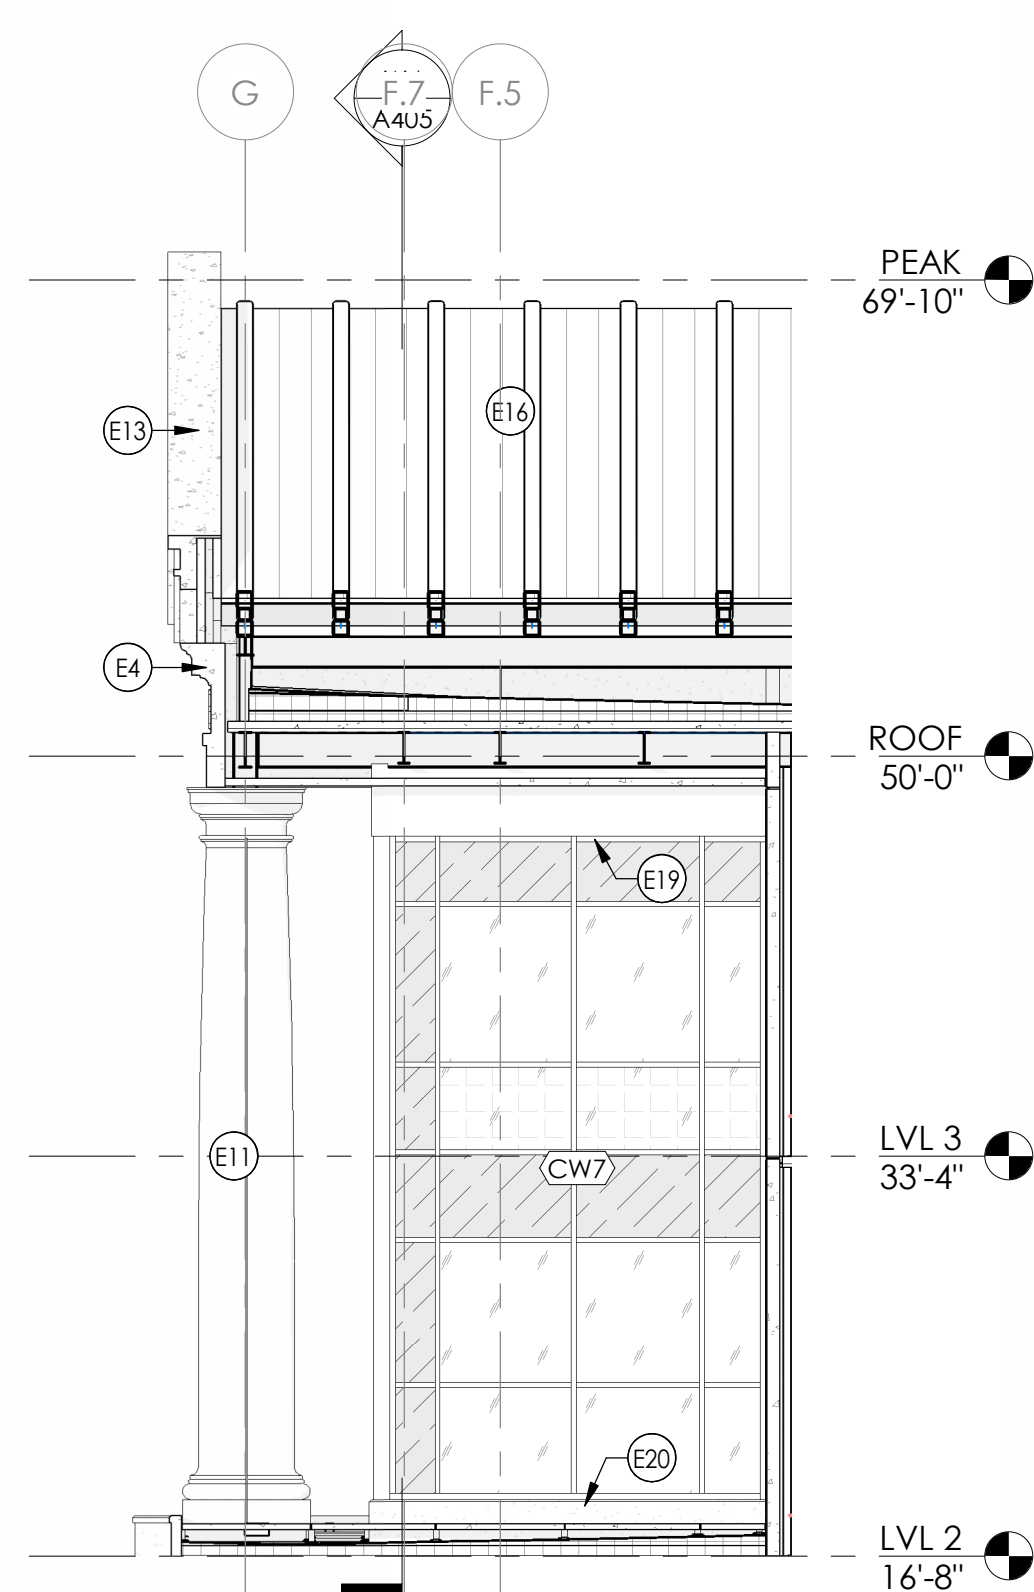

2 EXT ELEV - BEHIND COLUMNS WEST
1/8" = 1'-0"

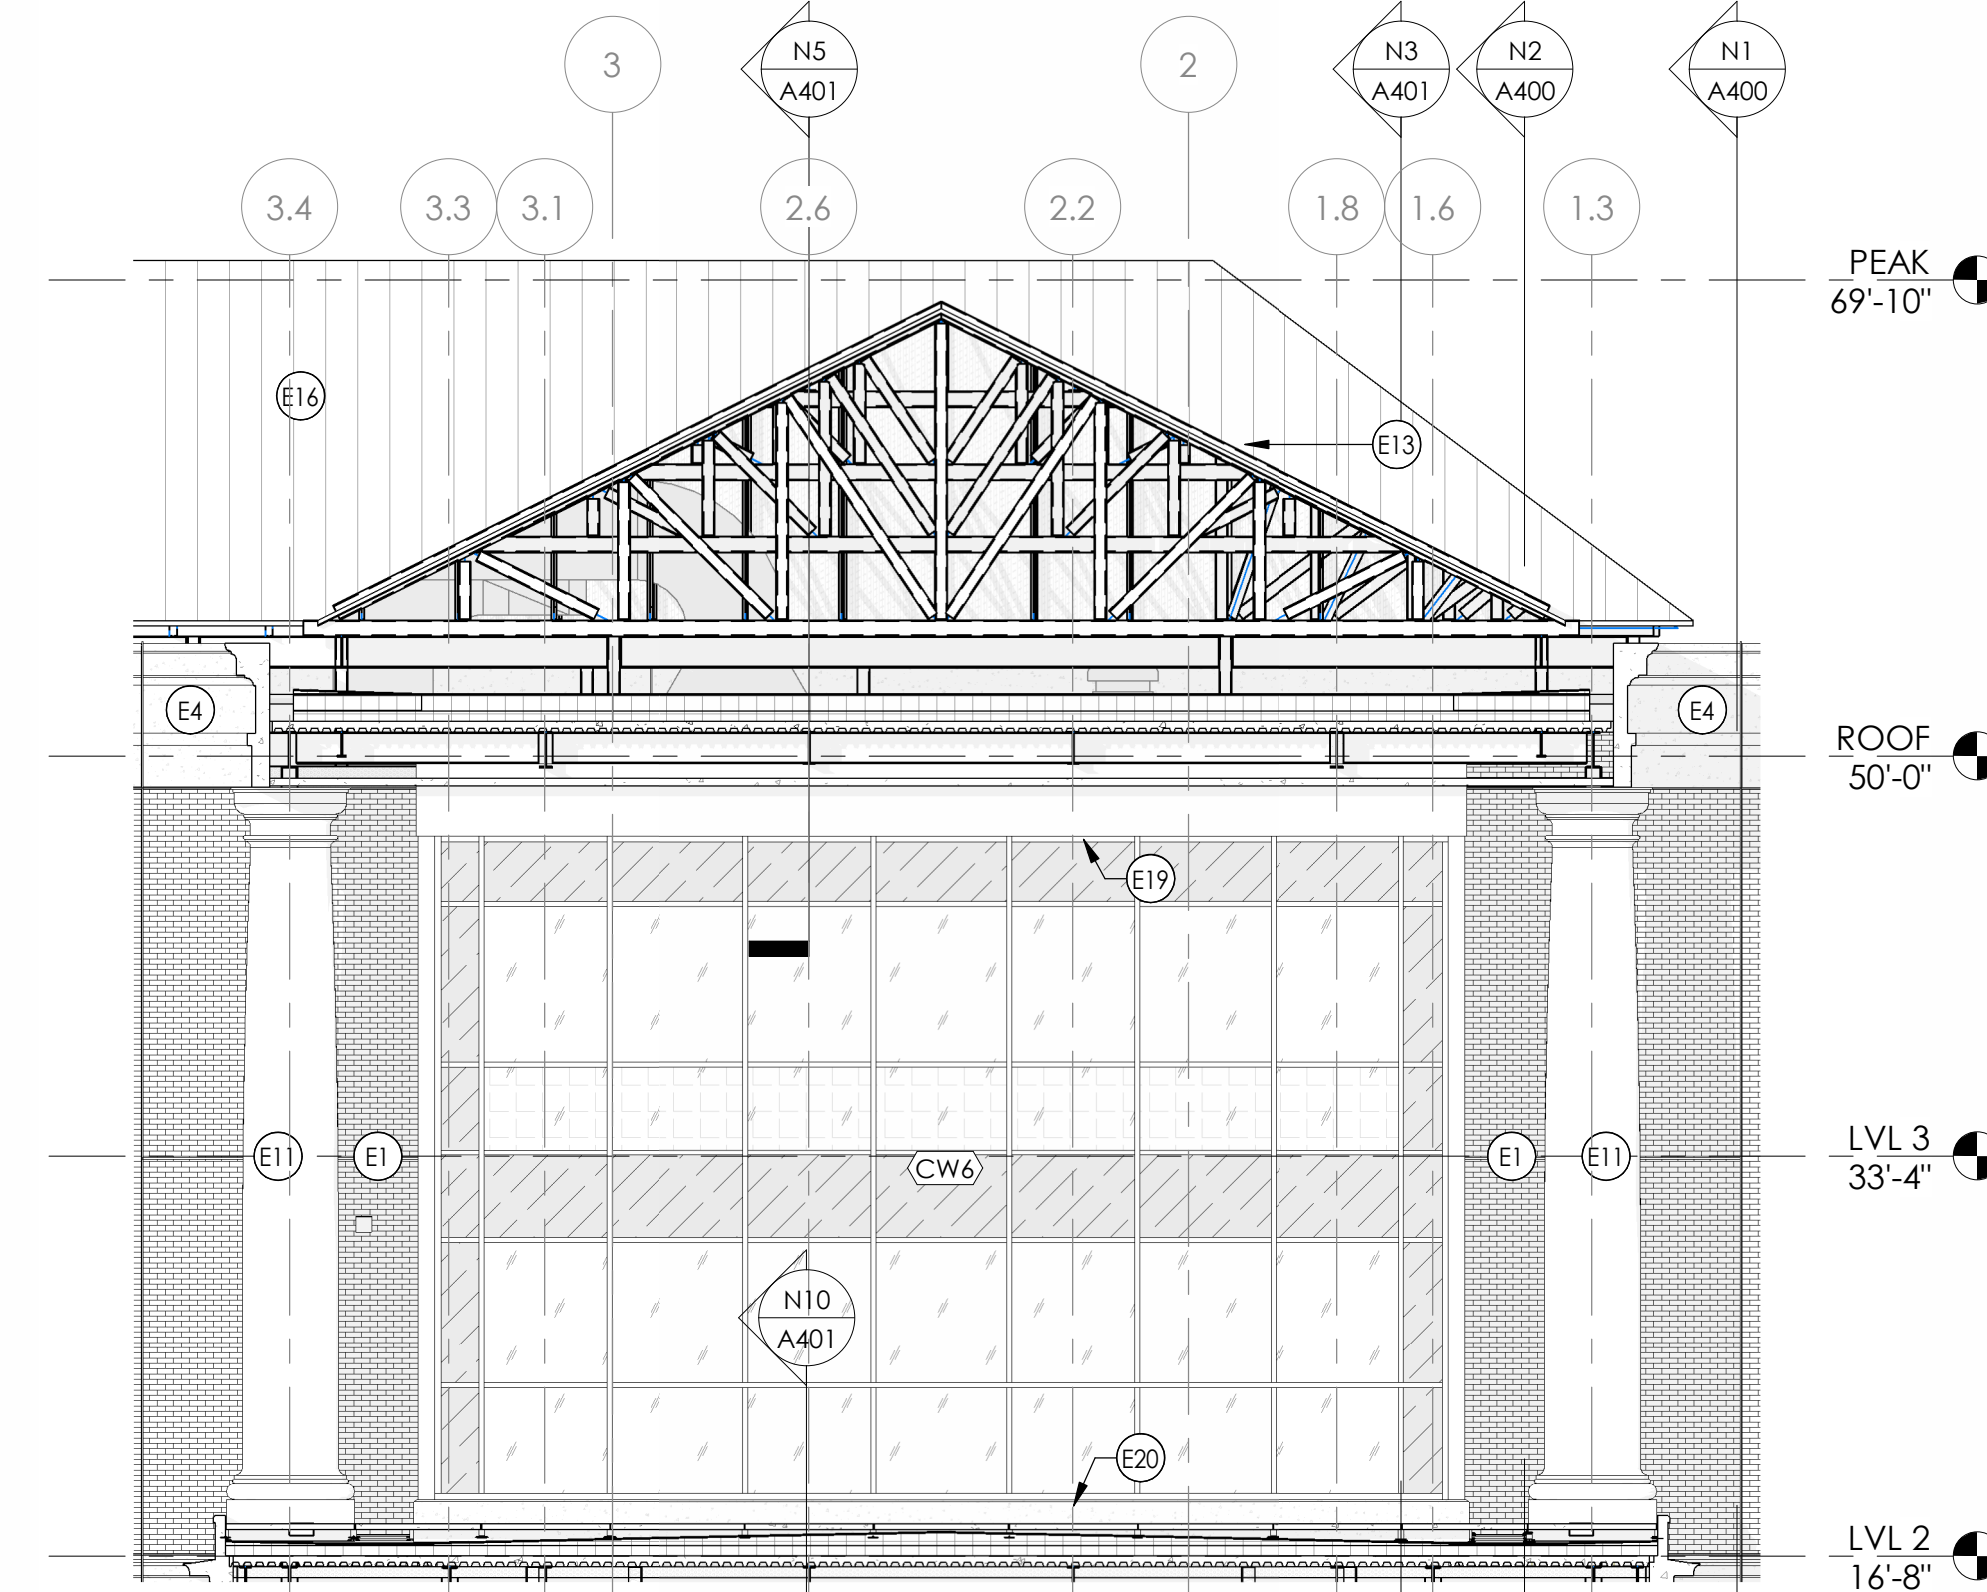

1 EXT ELEV - BEHIND COLUMNS NORTH
1/8" = 1'-0"

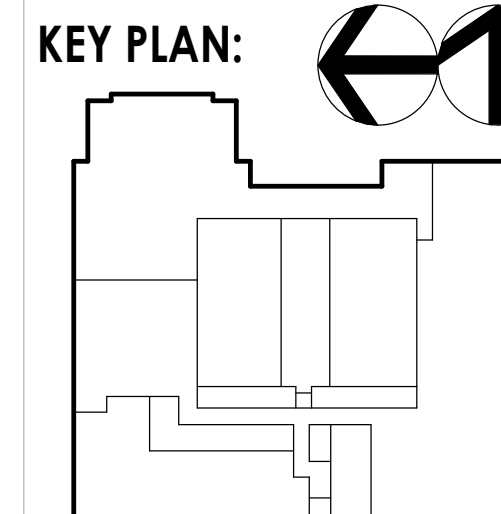

PROFESSIONAL STAMPS



SHEET INFORMATION

Issue	Scale
2026-01-23	As indicated
Project Status	
PROGRESS CD	
Drawn By	Checked By
CPL	CPL
Drawing Title	
OVERALL EXTERIOR BUILDING ELEVATIONS	
Drawing Number	